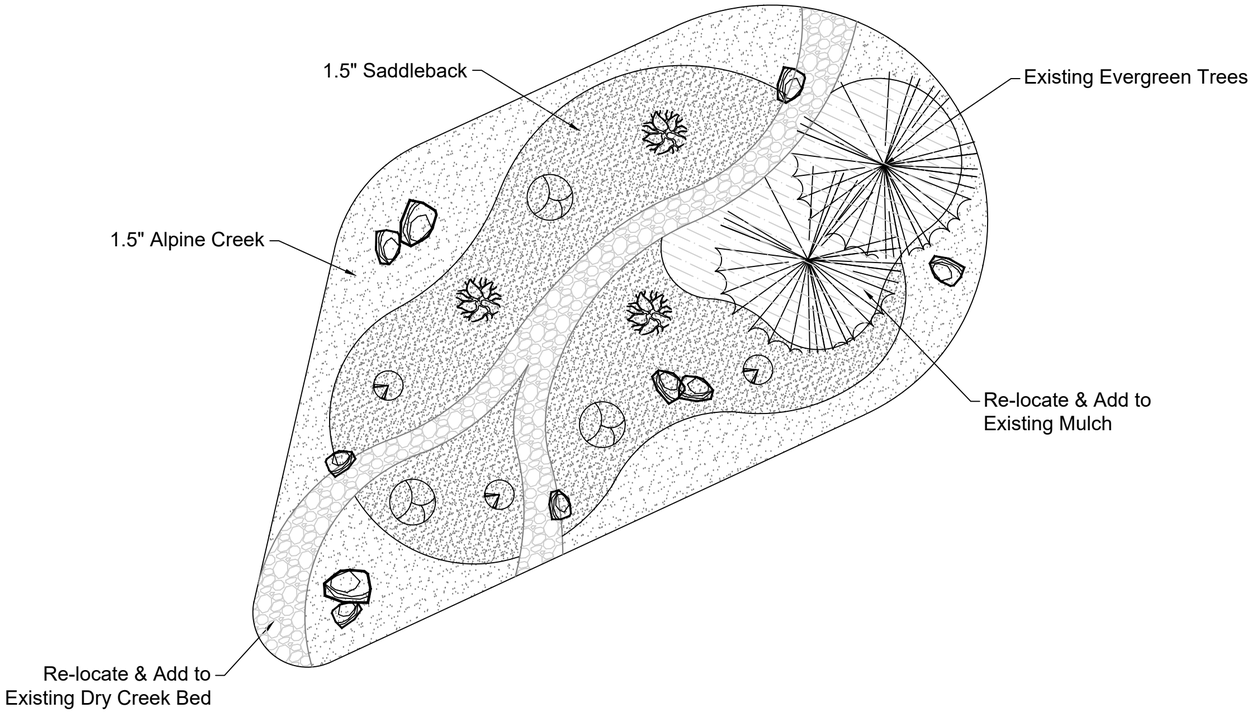

Tree Schedule

Symbol	Common Name	Size	Qty
	Dwarf Evergreen	8' H	---
	Canada Red Cherry	2"	---
		TOTAL:	---

Shrub Schedule

Symbol	Common Name	Size	Qty
	Mops Mugo Pine	5 Gal.	3
	Spirea	5 Gal.	---
	Little Devil Ninebark	5 Gal.	---
	Russian Sage	5 Gal.	---
	Arctic Fire Red Twig Dogwood	5 Gal.	3
	Pink Beauty Potentilla	5 Gal.	3
	Existing Shrubs-keep if good	5 Gal.	---
		TOTAL:	9

Ornamental Grasses Schedule

Symbol	Common Name	Size	Qty
	Karl Foerster Feather Reed	5 Gal.	---
	Blue Oat Grass	5 Gal.	---
		TOTAL:	---

Landscape Key

Symbol	Material
	SOD
	Mulch
	Native Area
	1.5" Rock-Saddleback
	1.5" Rock-Existing OR Alpine Creek
	Dry Creek Bed
	Pavers
	Flagstone Pavers
	Concrete Path
	Deciduous Tree
	Evergreen Tree
	Shrub
	Ornamental Grass
P	Perennial
	Accent Boulder

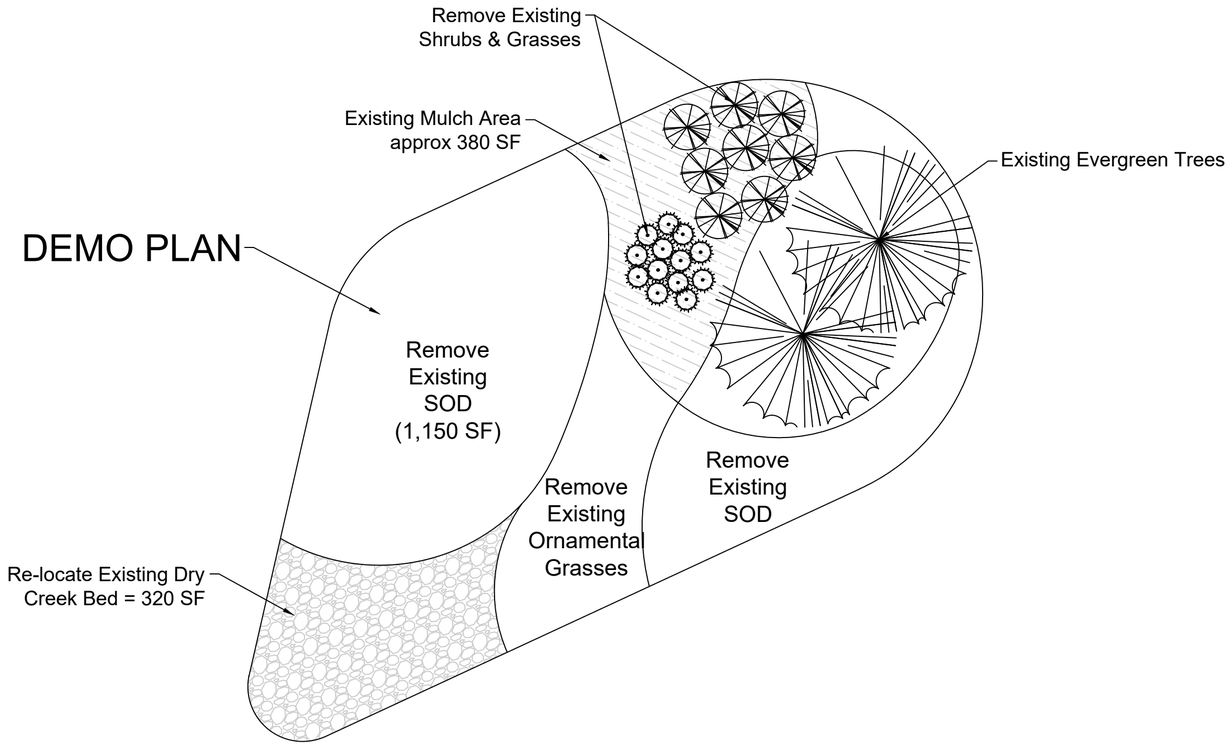

Existing Sod, Shrubs & Grasses - REMOVE ALL

NOTES:
- Soil amendments @ minimum 10 CY/1000 SF
  Premium 3 Compost
- Roll-top metal edging to be used on all planting & rock beds
- Irrigation to be drip for planting beds & spray for lawn areas
- Mulch (Gorilla Hair) = 420 SF (Re-locate & add to what's already there)
- 1.5" Rock (Saddleback Swirl) = 1,085 SF
- 1.5" Rock (Alpine Creek) = 860 SF
- Existing Dry Creek Bed = 320 SF
- Add to Dry Creek Bed: 2-12" Rock (to match Existing) = 25 SF
- Edging = xxx LF
- 10 Boulders in sizes of 2'-4' (Cottonwood)
- REMOVE shoddy looking plants & grasses as
  necessary; especially under trees

TOTAL ISLAND = 2,600 SF

NORTH

0 5 10 20
Scale: 1" = 10' - 0"

© ALL RIGHTS RESERVED. 2025 SUNFLOWER LANDSCAPES INC. ONLY TO BE SUBMITTED TO HOA BY SUNFLOWER LANDSCAPES INC.

SUNFLOWER LANDSCAPES

2026 PCVA ISLANDS

4 - 10240 MURMURING PINE COURT
COLORADO SPRINGS, COLORADO

DRAWN BY: Jeanne Bourne
DATE: August 8th, 2025
REVISION #1: 01/22/26

DRAFT

SHEET TITLE:
LANDSCAPE PLAN

SHEET NUMBER:
L.1